MEZZANINES

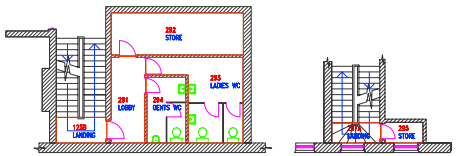

FIRST FLOOR

Multi Faith Prayer Room

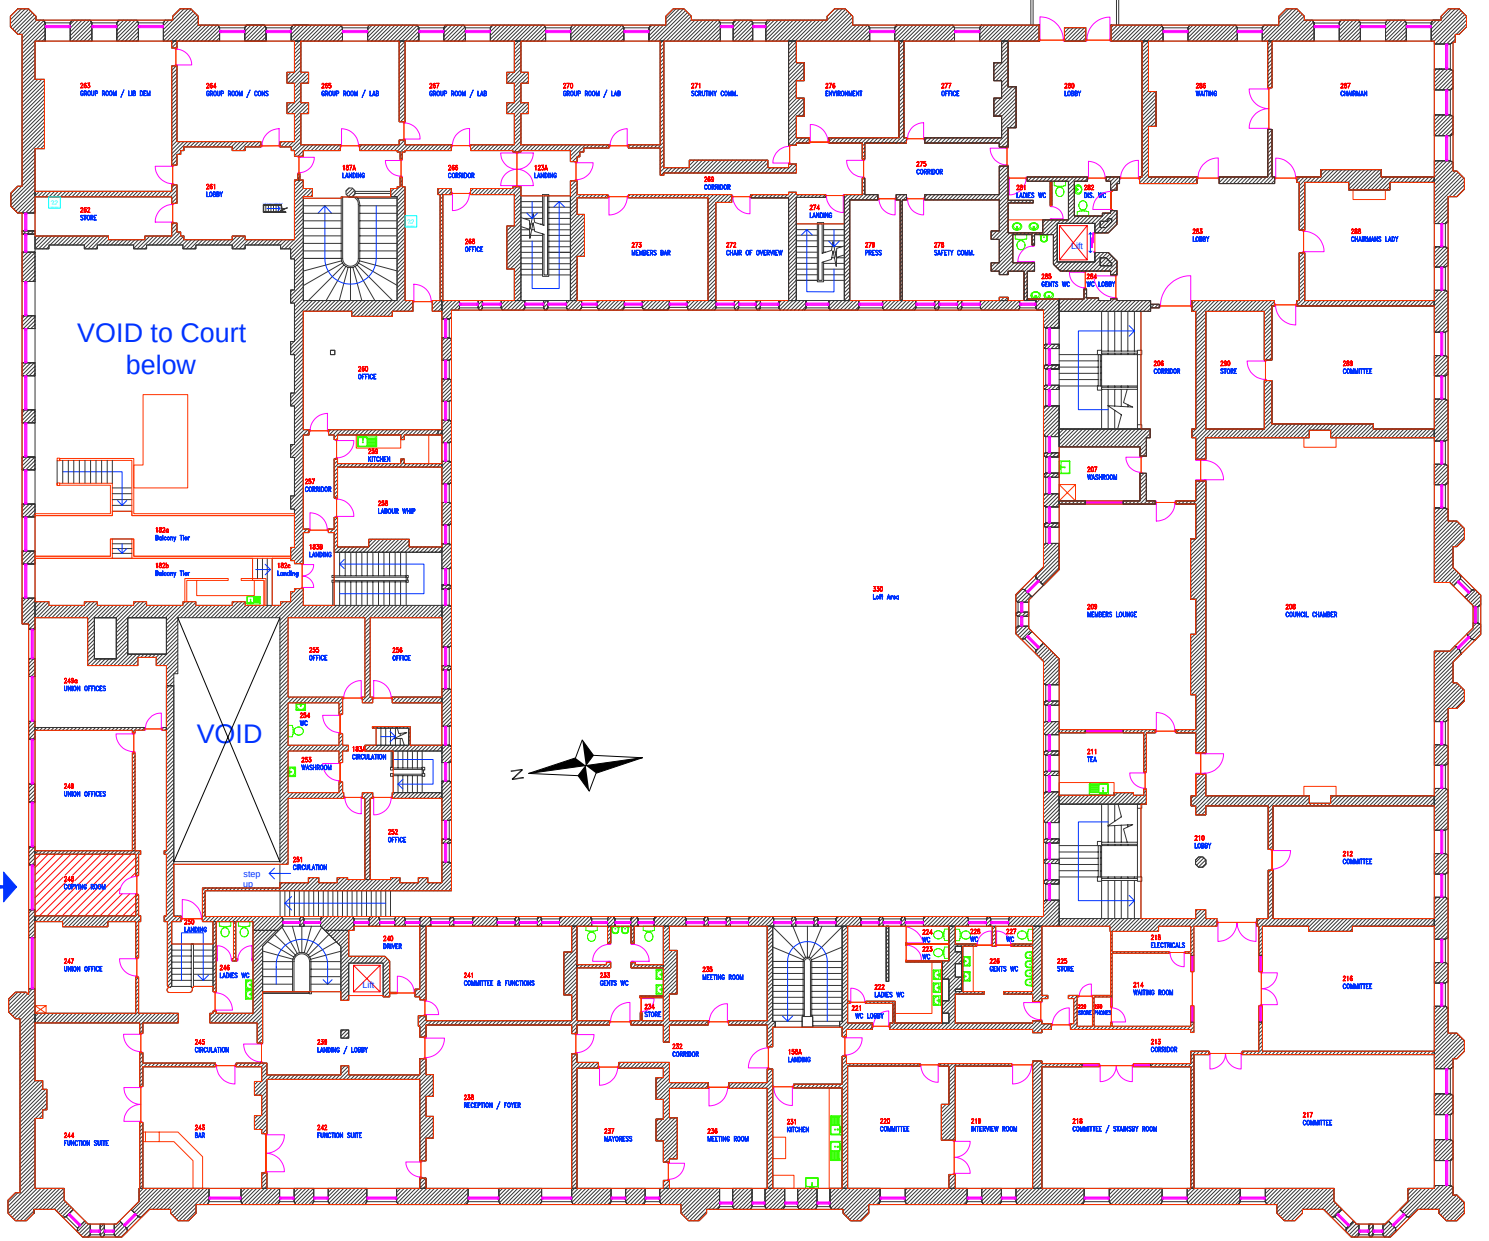

© COPYRIGHT : ALL RIGHTS RESERVED.THIS DRAWING MUST NOT BE REPRODUCED WITHOUT PERMISSION.

DO NOT SCALE! THE CONTRACTOR IS REPONSIBLE FOR CHECKING DIMENSIONS WHICH ARE IN MILLIMETRES UNLESS OTHERWISE STATED.

LEGEND

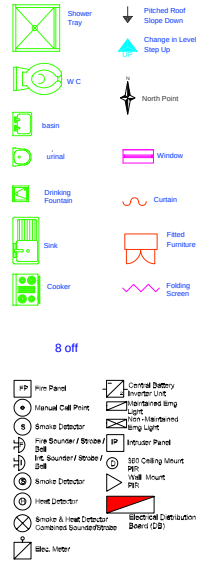

6/10/08	A	Elec. Symbols

mouchel
business services
Rede House
69-71 Corporation Road
Middlesbrough
TS1 1LY
www.mouchel.com

Property:
MUNICIPAL BUILDINGS

Title:
FIRST FLOOR

Scale: 1:250	Date:19/07/05
Checked:	Drawing no: M0097
File Ref. M0097	Drawn:AS